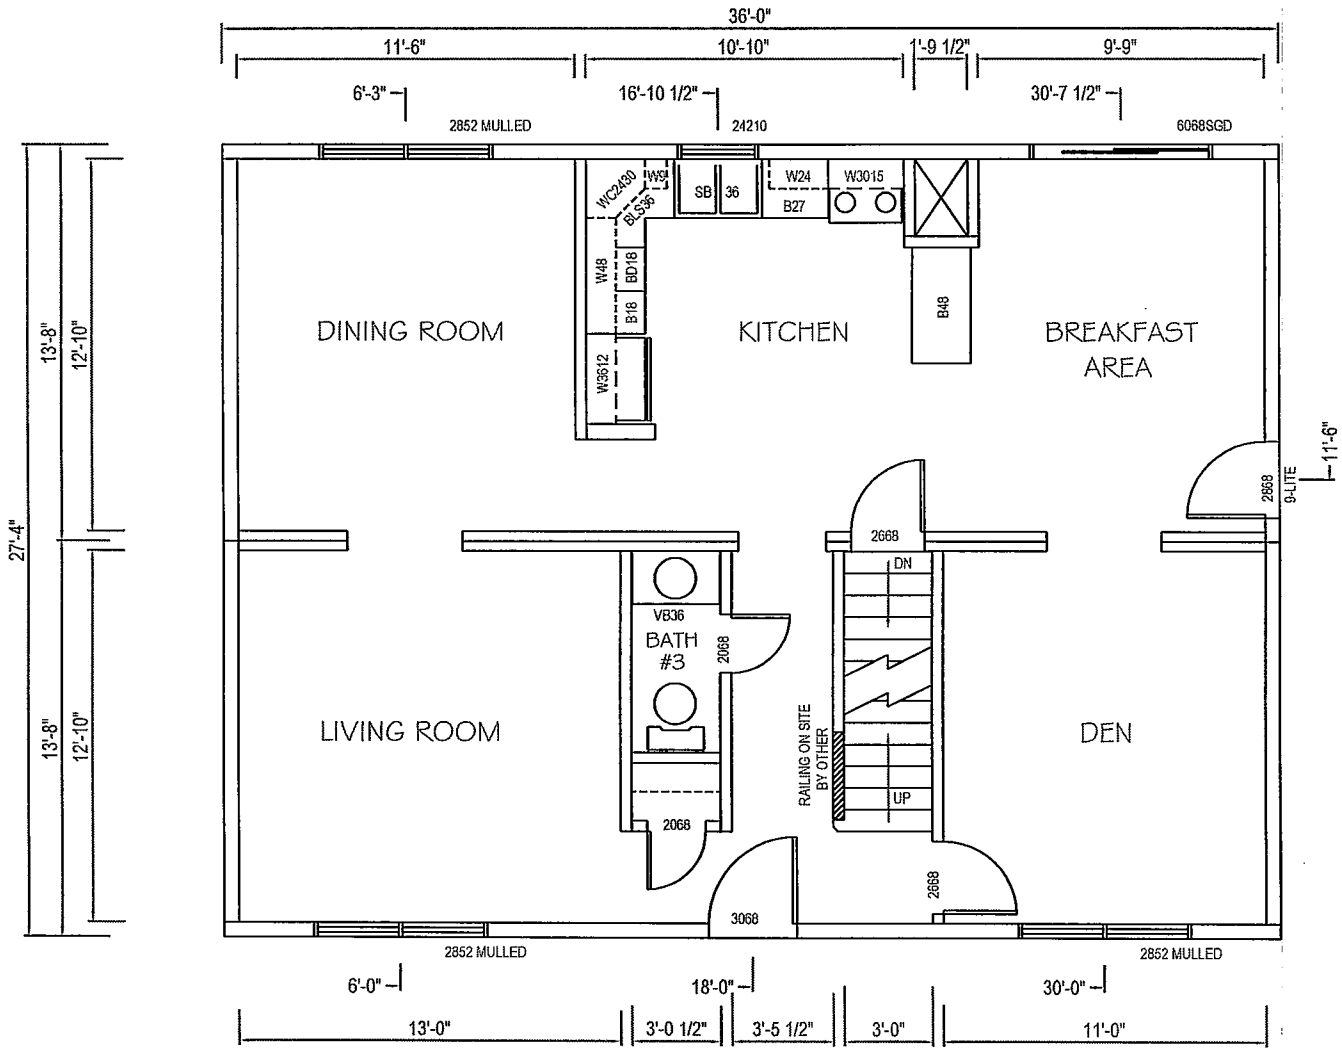

Rev.	Drn By	Description	Date
A			
B			
C			
D			
E			
F			
G			
H			

Integrity Building Systems, Inc.	DEALER:	DATE:	MODEL: LYCOMING	CONTROL NUMBER C-	STANDARD
	CUSTOMER:	DRAWN BY: CKS	Scale: 1/4" = 1'- 0"		

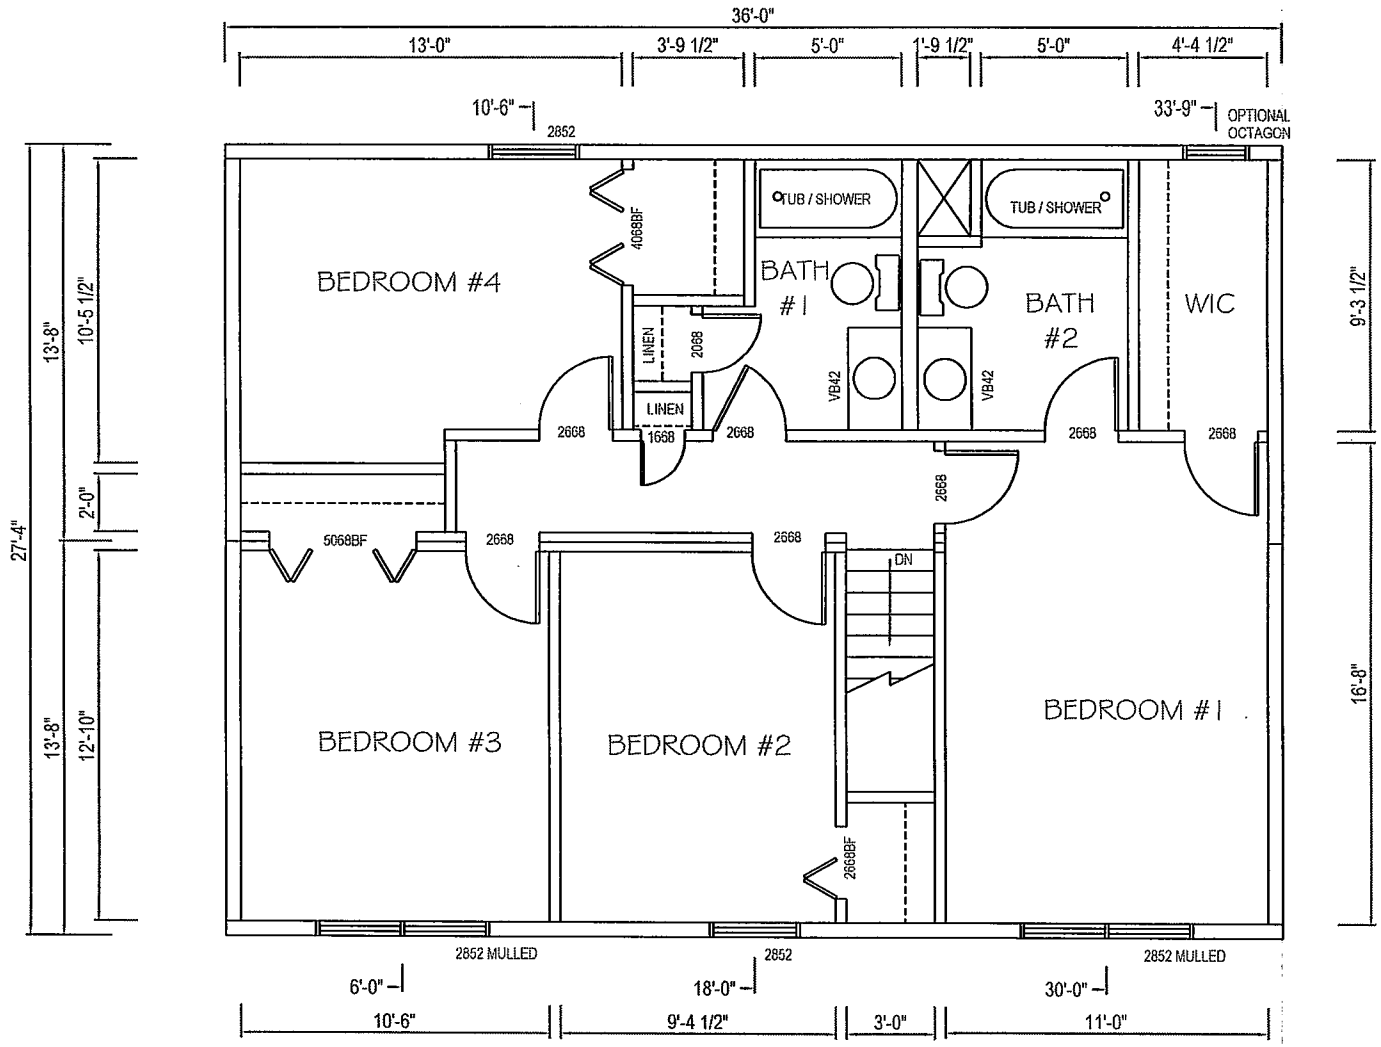

2nd FLOOR - PLAN

Rev.	Drn By	Description	Date
A			
B			
C			
D			
E			
F			

Integrity Building Systems, Inc.	DEALER:	DATE:	MODEL: LYCOMING	CONTROL NUMBER C-	STANDARD
	CUSTOMER:	DRAWN BY: CKS	Scale: 1/4" = 1'- 0"		

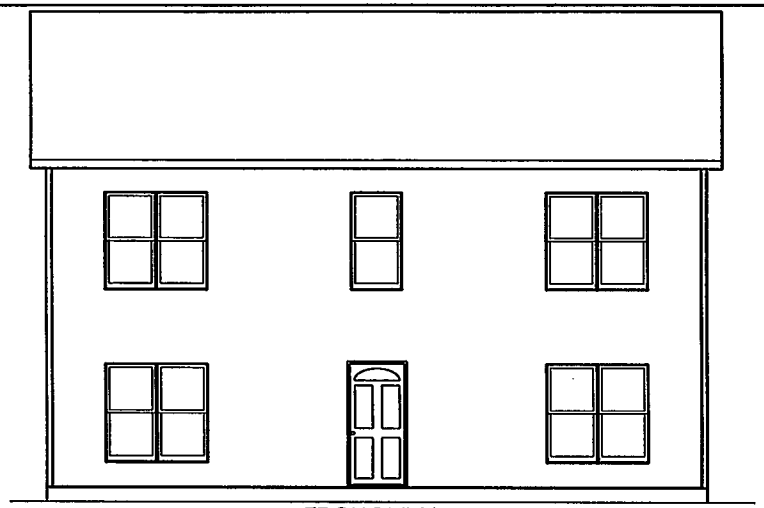

FRONT VIEW

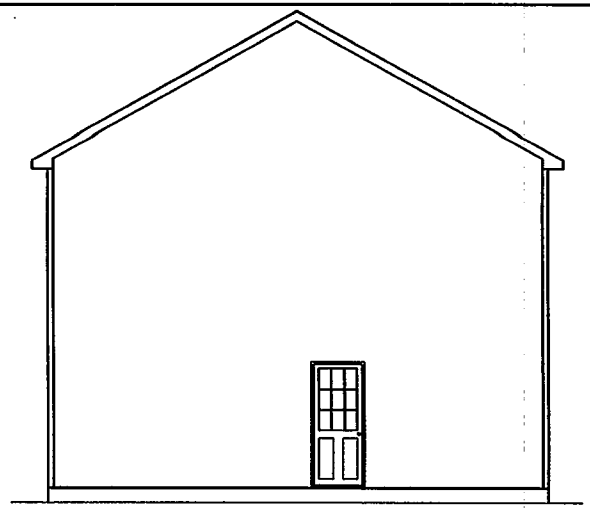

RIGHT VIEW

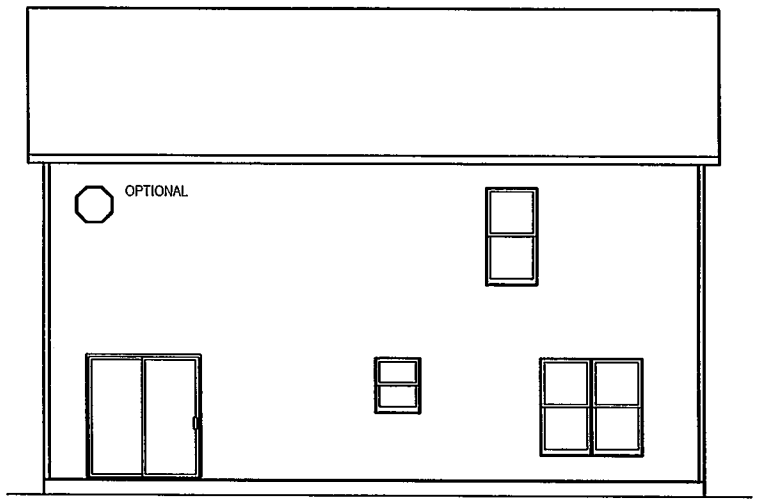

REAR VIEW

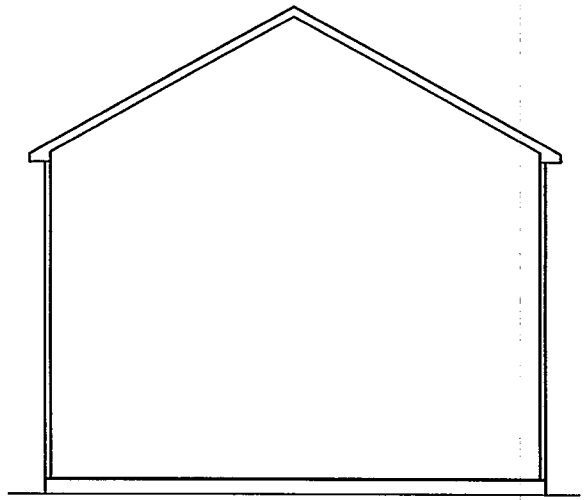

LEFT VIEW

WINDOW GRIDS
OPTIONAL-HERITAGE SPECS
STANDARD-INTEGRA SPECS

Rev.	Drn By	Description	Date
A			
B			
C			
D			
E			
F			
G			
H			

Integrity Building Systems, Inc.	DEALER:	DATE:	MODEL: LYCOMING	CONTROL NUMBER C-	STANDARD
	CUSTOMER:	DRAWN BY: CKS	Scale: 1/4" = 1'- 0"		